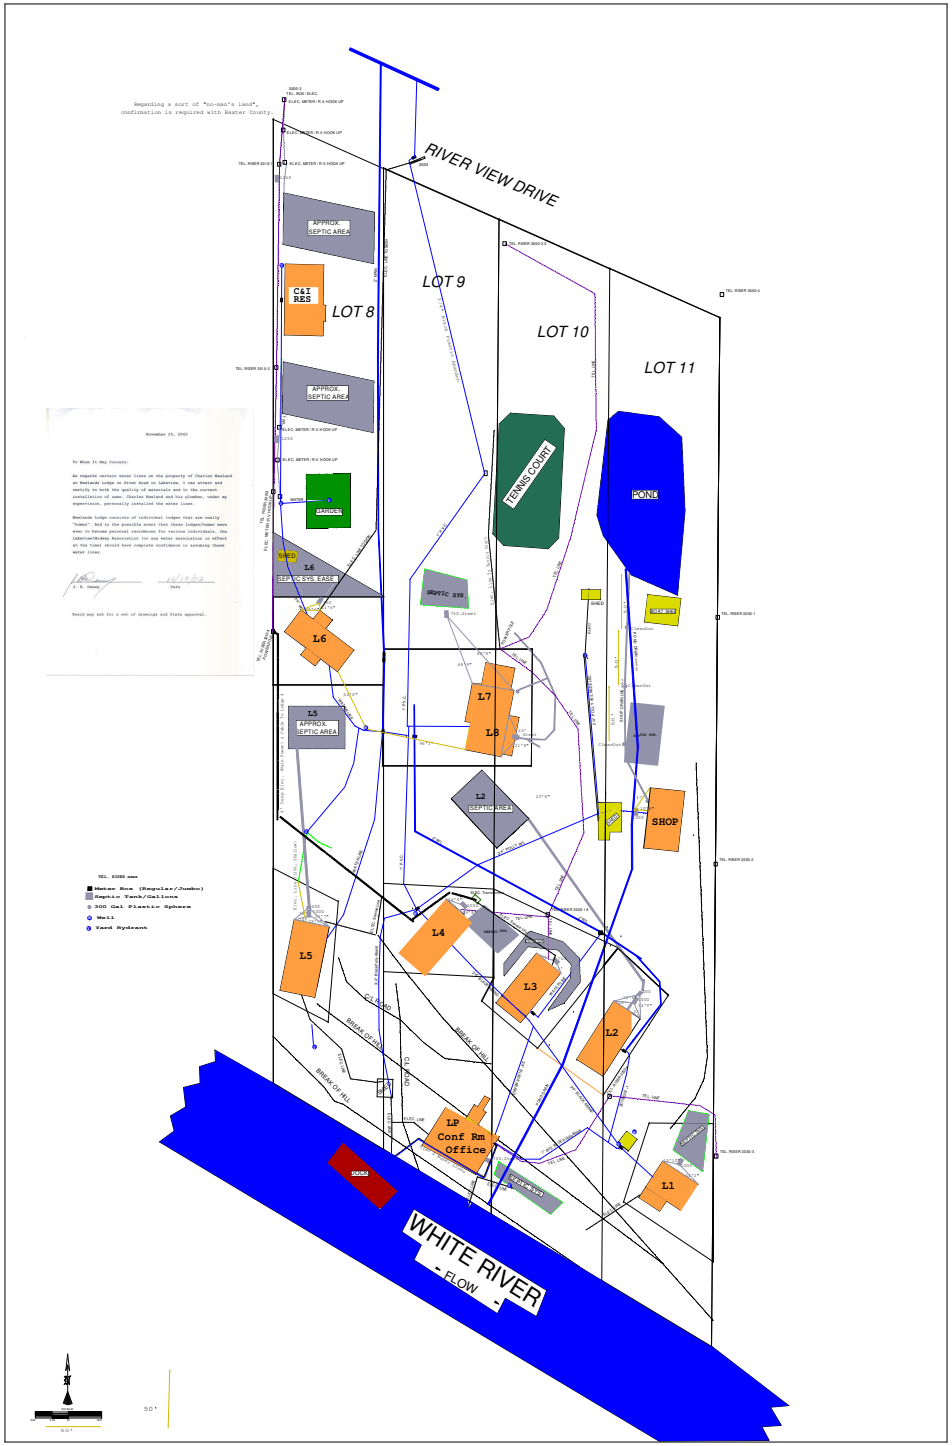
RIVER VIEW DRIVE
LOT 8
LOT 9
LOT 10
LOT 11
APPROX. SEPTIC AREA
APPROX. SEPTIC AREA
C&I RES
GARDEN
SHED
L6
SEPTIC SYS EASE
TENNIS COURT
POND
SEPTIC SYS
L6
L7
L8
L5
APPROX. SEPTIC AREA
L2
SEPTIC AREA
SHOP
L4
L5
L3
L2
LP
Conf Rm
Office
L1
SHED
WHITE RIVER
- FLOW -
Meter Box (Regular/Jumbo)
Septic Tank/Gallons
300 Gal Plastic Sphere
Well
Yard Hydrant